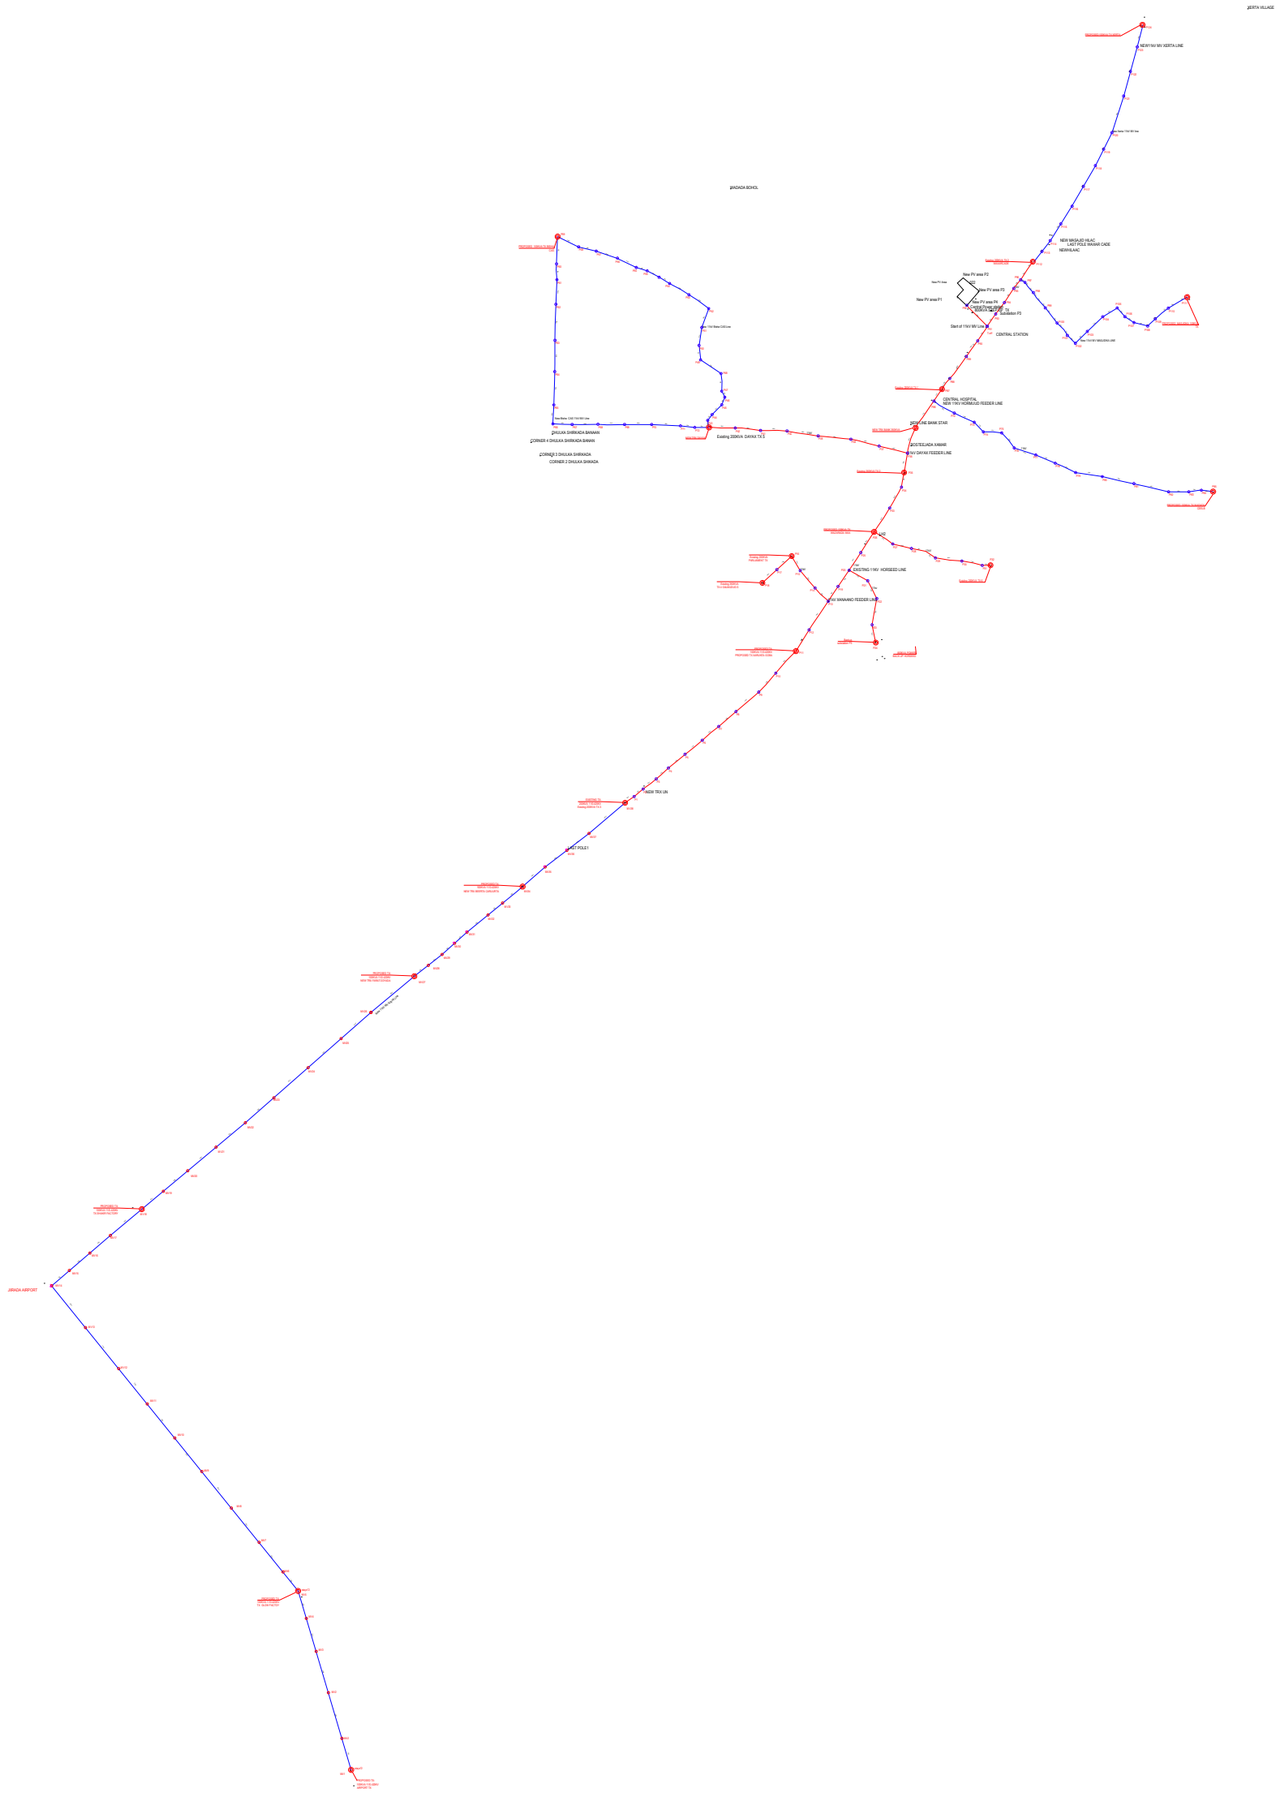

N

LEGEND

- PROPOSED LV POLE (10m WP/10M CP)
- EXISTING LV POLE (EXT. 10m WP/10M CP)
- PROP MV MIDSPAN POLE
- PROP MV POLE(10m WP/10M CP)
- EXISTING MV POLE(10m WP/10M CP)
- SERVICE CABLE
- EXISTING S/CABLE
- PROPOSED METERBOX
- EXISTING METERBOX
- EXISTING TRANSFORMER
- PROPOSED LV LINE
- PROP THREE PHASE LV LINE
- EXISTING LV LINE
- PROP. S/PH 11KV LINE
- PROP. 3PH 11KV LINE
- EXISTING 11KV LINE
- PROP. S/PH 33KV LINE
- PROP. 3/PH 33KV LINE
- EXISTING 33KV LINE
- PROP. TRANSFORMER
- PROP. STAY
- EXISTING LV STAY
- PROP OUTRIGGER
- PROPOSED STRUT
- PROPOSED PME
- PROPOSED MV STAY
- PROPOSED MV F/STAY
- LV OPEN POINT

S.NO	B.O.M	QTY
1	MV CONDUCTOR (KM)	
2	LV CONDUCTOR (KM)	
3	PVC S/L(M)	
4		
5	10M CONCRETE POLE	
6		
7		
8	11M CONCRETE POLE	
9	12M CONCRETE POLE	
10	L.V STAY	
11	STRUT	
12	P.M.E	
13	OUTRIGGER STAY	
14	M.V STAY	
15		
16	50KVA 11/0.420KV TX	
17	100KVA 11/0.420KV TX	
18	200KVA 11/0.420KV TX	
19	NO. OF CUSTOMERS	
20	READY BOARDS	

CADASTRAL MAP NO.	
SCHEME NAME.	Dhusmareeb
TRANSFORMER NO.	PROPOSED TXs

CLIENT

CONSULTANT

CONTRACTOR

REF.NO.

DESIGN	NAME DATE: SIGN	PROJECT NAME:
CHECKED	NAME DATE: SIGN	SCHEME: DHUSMAREEB
APPROVED	Approved by Client NAME DATE: SIGN	SCALE 1:2500 / DRAWING NO. / REV 0
		SHEET NO: 1 OF 2